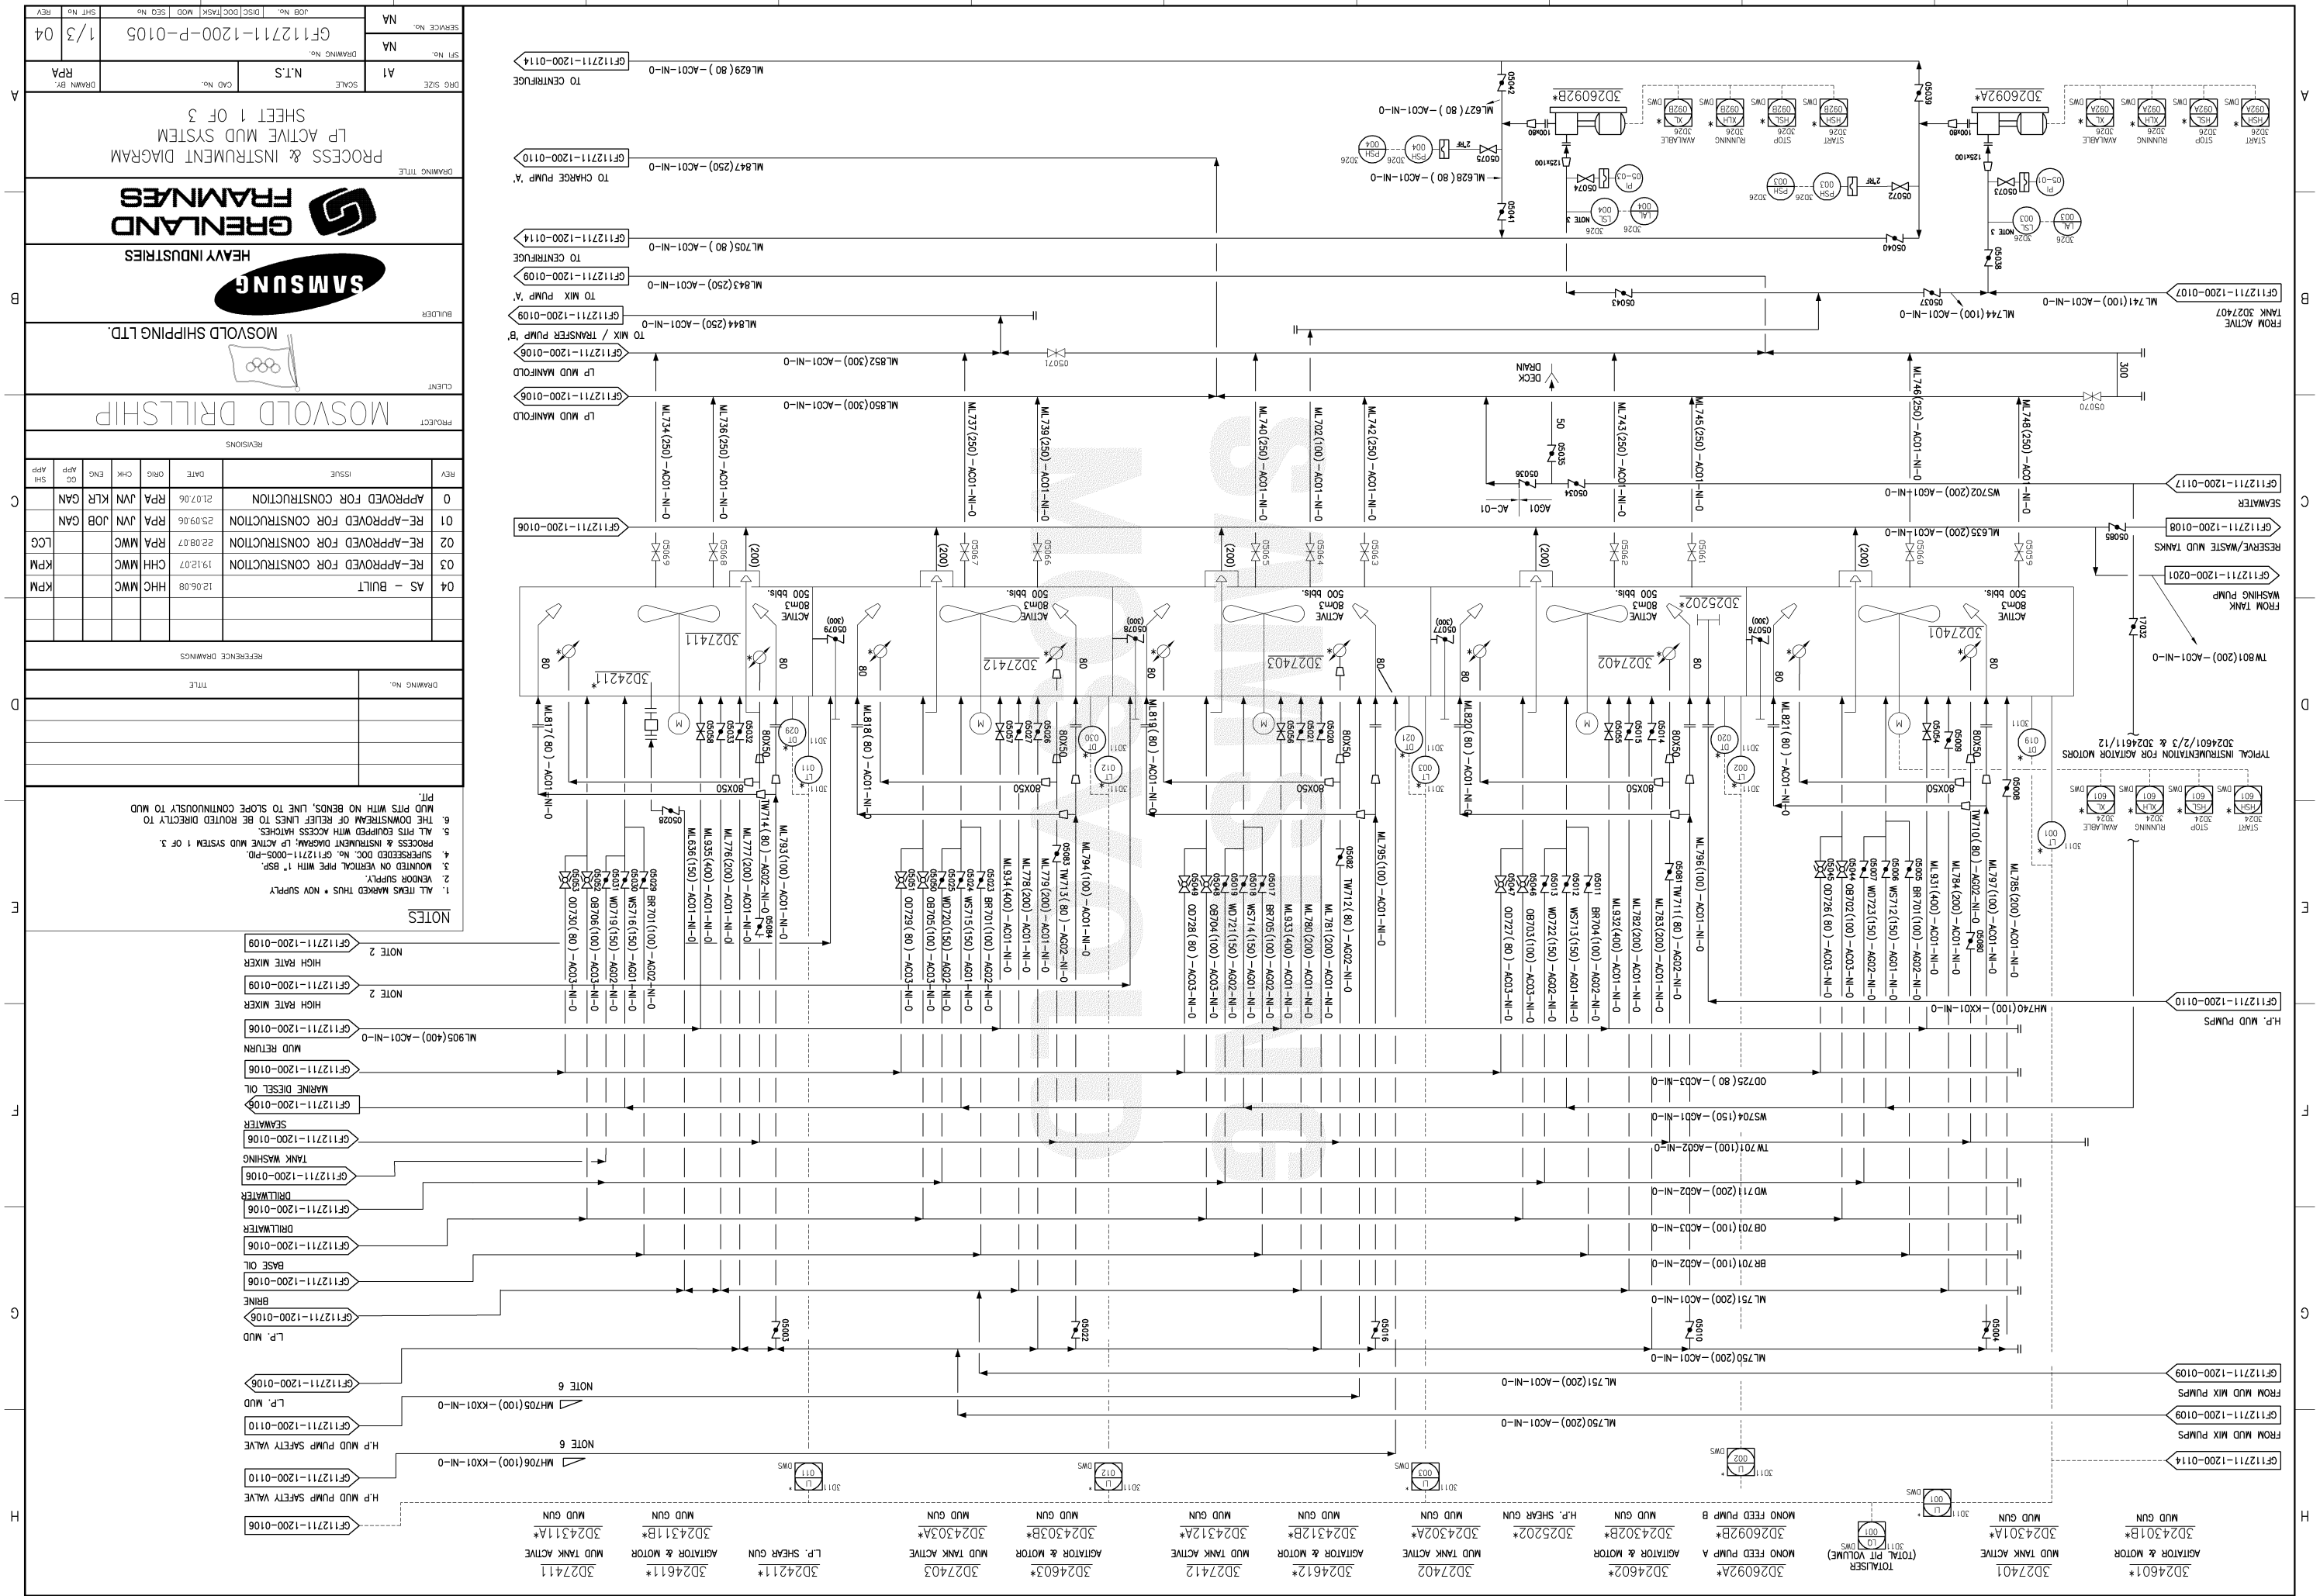

REV	ISSUE	DATE	ORIG	CHK	ENG	QG APP	SHI APP
0	APPROVED FOR CONSTRUCTION	21.07.06	RPA	JVN	KLR	GAN	
01	RE-APPROVED FOR CONSTRUCTION	25.09.06	RPA	JVN	JOB	GAN	
02	RE-APPROVED FOR CONSTRUCTION	22.08.07	RPA	MWC			LCC
03	RE-APPROVED FOR CONSTRUCTION	19.12.07	CHH	MWC			KPM
04	AS - BUILT	12.06.08	HHC	MWC			KPM

PROJECT
MOSVOLD DRILLSHIP

REVISIONS

CLIENT
MOSVOLD SHIPPING LTD.

BUILDER
SAMSUNG HEAVY INDUSTRIES

DRAWING TITLE
PROCESS & INSTRUMENT DIAGRAM
LP ACTIVE MUD SYSTEM
SHEET 1 OF 3

DRG SIZE	SCALE	CAD No.	DRAWN BY
A1	N.T.S		RPA

SFI No.	DRAWING No.	SHT No.	REV
NA	GF112711-1200-P-0105	1/3	04

SERVICE No.: NA

JOB No. | DISC | DOC | TASK | MOD | SEQ No.

DRAWING No. | TITLE

REFERENCE DRAWINGS