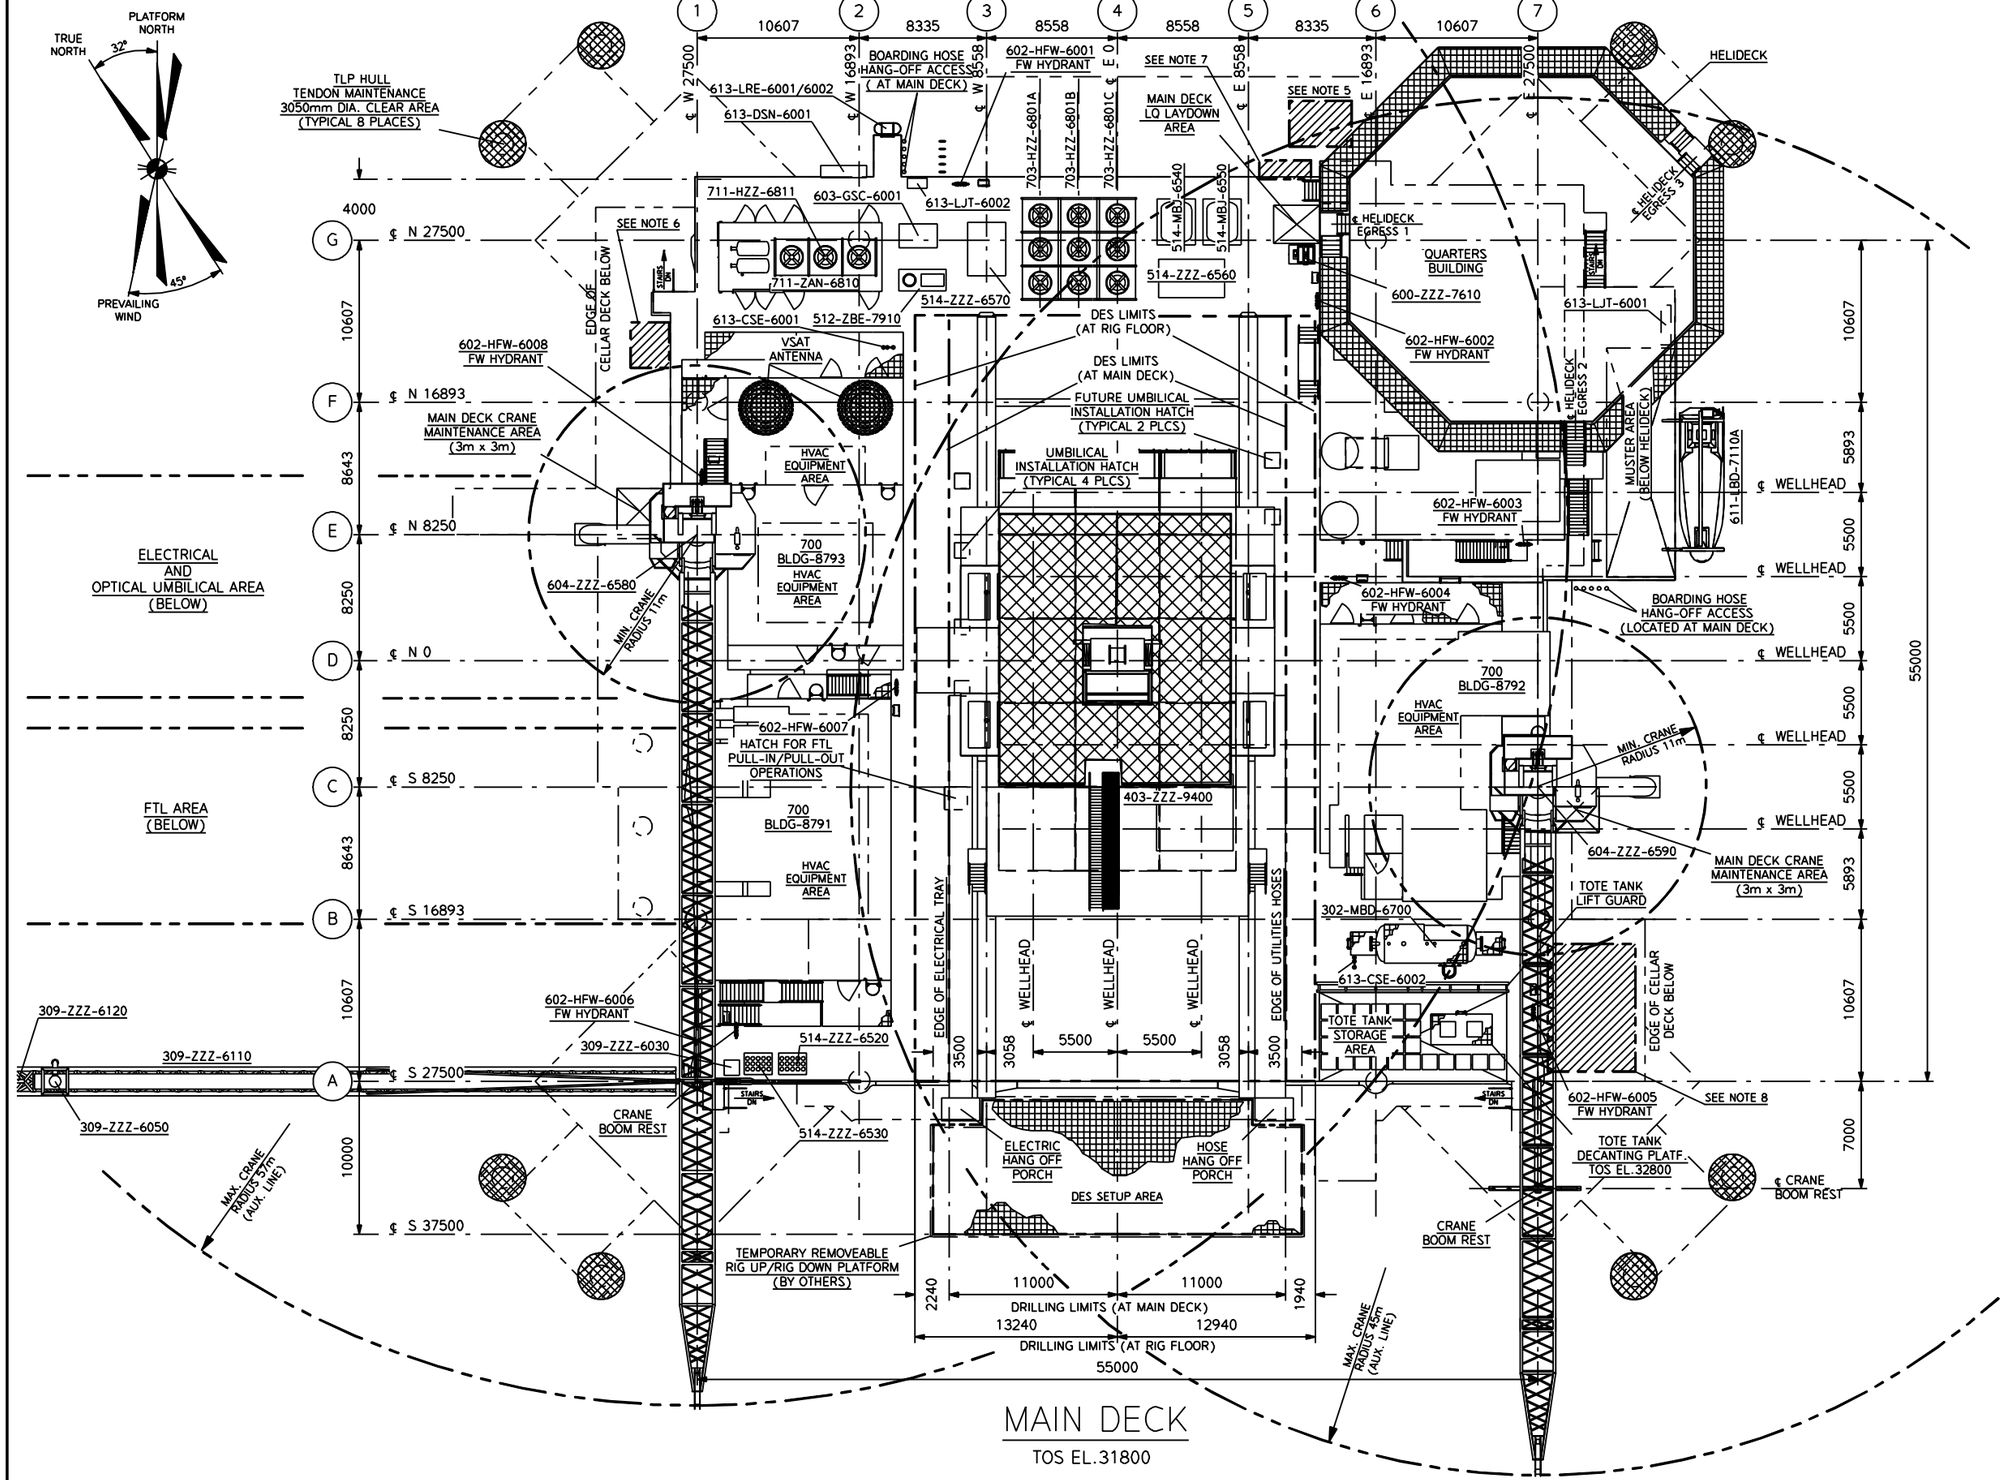

MAIN DECK
TOS EL.31800

0 1 2 3 4 5 6 7 8 9 10
METERS
SCALE: 1:200

EQUIPMENT LIST

TAG NUMBER	DESCRIPTION
QUARTERS-BLD	60 MAN QUARTERS BUILDING
302-MBD-6700	TEST SEPARATOR
309-ZZZ-6030	FLARE PILOT PROPANE CYLINDERS (ONE BATTERY)
309-ZZZ-6050	FLARE TIP
309-ZZZ-6110	MOVABLE FLARE/BURNER BOOM
309-ZZZ-6120	WELL TEST BURNER (SUPPLIED BY PPTBV)
403-ZZZ-9400	TENDER ASSISTED DRILL RIG
512-ZBE-7910	EMERGENCY GEN. STARTING AIR COMPR. PCKG
514-ZZZ-6520	NITROGEN BOTTLES (SUPPLIED BY PPTBV)
514-ZZZ-6530	NITROGEN BOTTLES (SUPPLIED BY PPTBV)
514-MBJ-6540	NITROGEN TANK A (SUPPLIED BY PPTBV)
514-MBJ-6550	NITROGEN TANK B (SUPPLIED BY PPTBV)
514-ZZZ-6560	GENERATOR UNIT SKID (SUPPLIED BY PPTBV)
514-ZZZ-6570	TOOLS CONTAINER (SUPPLIED BY PPTBV)
600-ZZZ-7610	GARBAGE COMPACTOR
603-GSC-6001	EMERG. GENERATOR FIRE SUPPRESSION SYSTEM
604-ZZZ-6580	PEDESTAL CRANE A
604-ZZZ-6590	PEDESTAL CRANE B
611-LBD-7110A	LIFEBOAT CAPSULE A
613-CSE-6001	SAFETY SHOWER & EYEWASH STATION
613-CSE-6002	SAFETY SHOWER & EYEWASH STATION
613-DSN-6001	SCRAMBLE NET
613-LJT-6001	LIFE JACKET CABINET
613-LJT-6002	LIFE JACKET CABINET
613-LRE-6001	LIFE RAFT
613-LRE-6002	LIFE RAFT
700-BLDG-8791	VFD BUILDING 1
700-BLDG-8792	VFD BUILDING 2
700-BLDG-8793	UTILITY/MARINE ELECTRICAL & CONTROL BLDG
703-HZZ-6801A	MAIN DIESEL GENERATOR RADIATOR "A"
703-HZZ-6801B	MAIN DIESEL GENERATOR RADIATOR "B"
703-HZZ-6801C	MAIN DIESEL GENERATOR RADIATOR "C"
711-ZAN-6810	EMERGENCY DIESEL GENERATOR SET
711-ZAN-6810	EMERGENCY GEN. DIESEL GENERATOR RADIATOR

NOTES:
1. ALL DIMENSIONS AND ELEV.S ARE IN MM UNLESS NOTED OTHERWISE.
2. TAD VESSEL APPROACH IS FROM THE SOUTH SIDE.
3. SMOKING AREA IS INCLUDED WITH LIVING QUARTERS.
4. SHELTERED DEDICATED DRINKING WATER AREA IS WITH LIVING QUARTERS.
5. CELLAR DECK DIVERS AREA CRANE LIFTING ZONE.
6. CELLAR DECK LAYDOWN AREA "A" CRANE LIFTING ZONE.
7. CELLAR DECK WELDING AND LAYDOWN AREA "B" CRANE LIFTING ZONE.
8. CELLAR DECK LAYDOWN AREA "C" CRANE LIFTING ZONE.

REV	BY	REVISION	DFTG	ENGR	APPR		DATE
F	LG	REVISED PER COMMENTS	LG		GA		19AUG10
E	LG	REVISED PER COMMENTS	LG		GA		18JUN10
D	LG	REVISED PER COMMENTS	LG		GA		3MAY10
C	LG	REVISED PER COMMENTS	LG		GA		22MAR10
B	LG	ISSUED FOR INTERDISCIPLINE CHECK					23FEB10
A	LG	ISSUED FOR INFORMATION					18JAN10

CLASS APPROVAL		
	BY	DATE
CLASS		

ISSUED FOR APPROVAL
19 AUGUST 2010

ENGINEERING APPROVAL					
	BY	DATE		BY	DATE
CLIENT			PROJECT	GA	19AUG10
STRUCTURAL	BL	19AUG10	MECHANICAL	BW	19AUG10
ARCHITECT			ELECTRICAL	SC	19AUG10
NAVAL ARCHITECT			FIRE/SAFETY	EC	19AUG10
PROCESS	GM	19AUG10	DRAFTING	LG	19AUG10
INSTRUMENT	WB	19AUG10	FLOW SHEETS		

PAPA-TERRA B.V.
PAPA-TERRA FIELD DEVELOPMENT TLWP P-61

FloaTEC
FELS

J. Ray McDermott Engineering, LLC

DRAWING TITLE
EQUIPMENT ARRANGEMENT
MAIN DECK PLAN

DRAWN BY	DATE	CHECKED BY	DATE	SQUAL LDR	DATE	DESIGNED BY
GOODRICH	15JAN10	LG	22FEB10	LG	22FEB10	GOODRICH

SCALE	PROJECT	DRAWING NUMBER	REV
1:200	09060	B5729-P-DG000-TS-4301-01	F

THIS DRAWING IS THE SOLE PROPERTY OF J. RAY MCDERMOTT ENGINEERING, LLC. AND SHALL BE RETURNED UPON WRITTEN REQUEST. IT SHALL NOT BE TRACED OR REPRODUCED, OR USED DIRECTLY OR INDIRECTLY IN ANY WAY DETRIMENTAL TO THE INTERESTS OF J. RAY MCDERMOTT ENGINEERING, LLC. ALL RIGHTS RESERVED.

PBADRW