ARRANJO GERAL - B

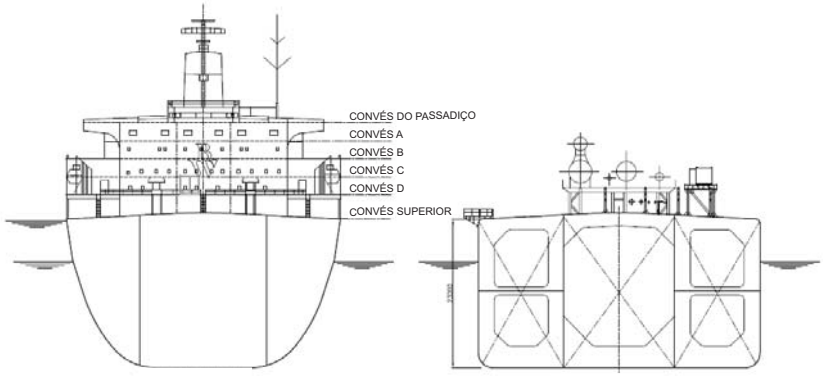

VISTA FROTAL DA POPA

SEÇÃO A MEIA-NAU VISTA PELA POPA

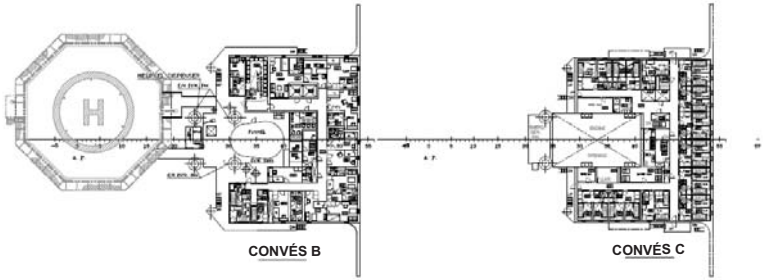

CONVÉS B

CONVÉS C

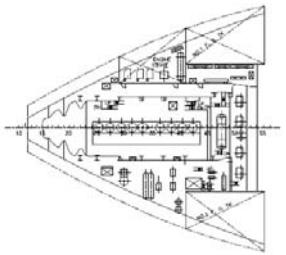

PLANO INTERMEDIÁRIO

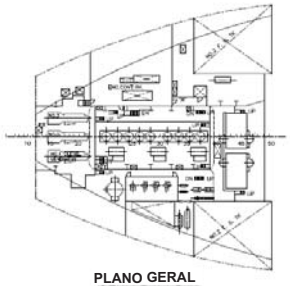

PLANO GERAL

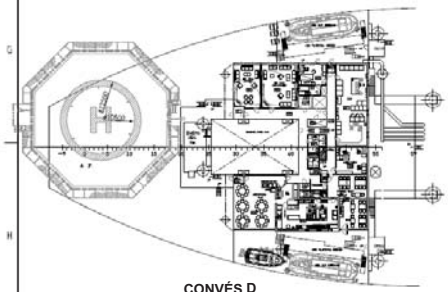

CONVÉS D

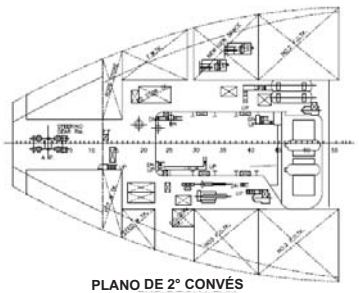

PLANO DE 2° CONVÉS

C	ISSUED FOR INFORMATION	XX.06.08	DMC		
B	ISSUED FOR INFORMATION	14.07.08	DMC	JM	
A	ISSUED FOR BID	04.03.08	AMS	ALSA	
Rev.	Reason for Issue	Date	Ass. by	Checked	Appr. by
Designed by JVC	Date 04.03.08	Discipline	Mean Module	Project No. MS10	Scale 1:1000

Client: PETROBRAS

Arranjo Geral B - FPSO BW Cidade de São Vicente

Drawing No. MS10-KG-BOEKPS.DBF

Rev. C

Sheet 1 of 1

inocean

PLANTA II.2.4-2